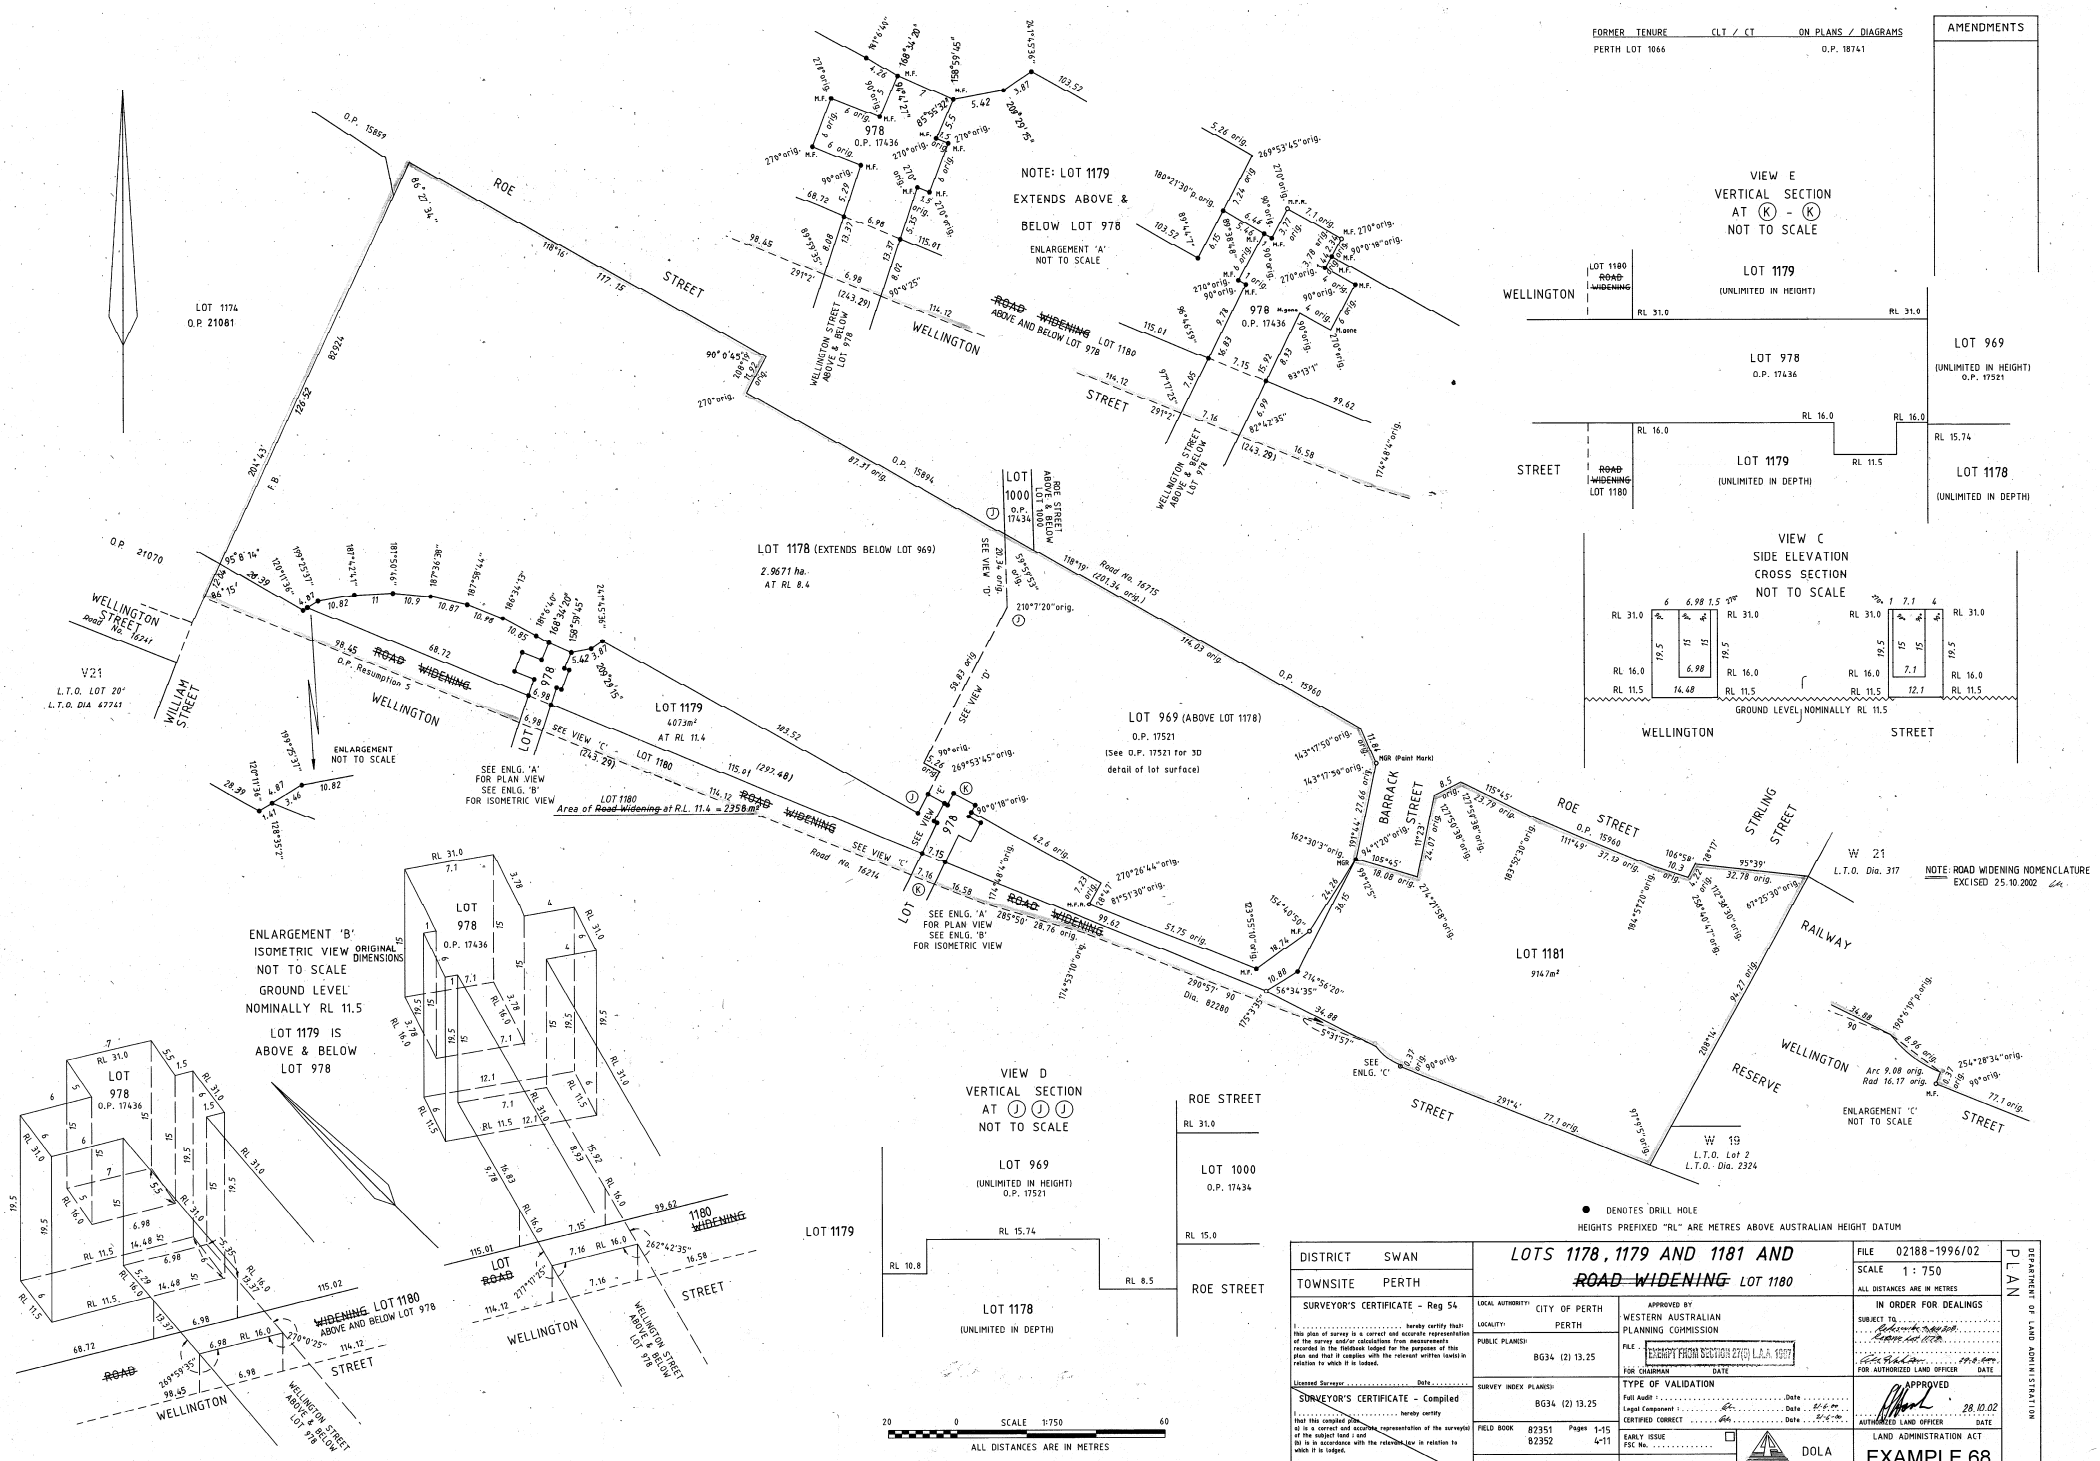

DISTRICT SWAN	LOTS 1178, 1179 AND 1181 AND ~~ROAD WIDENING~~ LOT 1180		FILE 02188-1996/02
TOWNSITE PERTH			SCALE 1 : 750 ALL DISTANCES ARE IN METRES
SURVEYOR'S CERTIFICATE - Reg 54	LOCAL AUTHORITY: CITY OF PERTH	APPROVED BY WESTERN AUSTRALIAN PLANNING COMMISSION	IN ORDER FOR DEALINGS
I ..... hereby certify that this plan of survey is a correct and accurate representation of the survey and/or calculations from measurements recorded in the fieldbook lodged for the purposes of this plan and that it complies with the relevant written law(s) in relation to which it is lodged.	LOCALITY: PERTH	FILE: EXEMPT FROM SECTION 27(5) L.A.A. 1997	SUBJECT TO .....
	PUBLIC PLAN(S): BG34 (2) 13.25	FOR CHAIRMAN DATE	FOR AUTHORIZED LAND OFFICER DATE 19.8.00
Licensed Surveyor ..... Date	SURVEY INDEX PLAN(S): BG34 (2) 13.25	TYPE OF VALIDATION	APPROVED
SURVEYOR'S CERTIFICATE - Compiled		Full Audit : ..... Date	28.10.02
I ..... hereby certify that this compiled plan (a) is a correct and accurate representation of the survey(s) of the subject land ; and (b) is in accordance with the relevant law in relation to which it is lodged.	FIELD BOOK 82351 Pages 1-15 82352 4-11	Legal Component : ..... Date 21.6.00	AUTHORIZED LAND OFFICER DATE
		CERTIFIED CORRECT ..... Date 21.6.00	LAND ADMINISTRATION ACT
		EARLY ISSUE FSC No.	EXAMPLE 68
Licensed Surveyor ..... Date	AZIMUTH FROM O.P. 18741	LODGED DATE RLP 19.5.00	DOLA Department of LAND ADMINISTRATION

PLAN DEPARTMENT OF LAND ADMINISTRATION