VER.	AMENDMENT	AUTHORISED BY	DATE

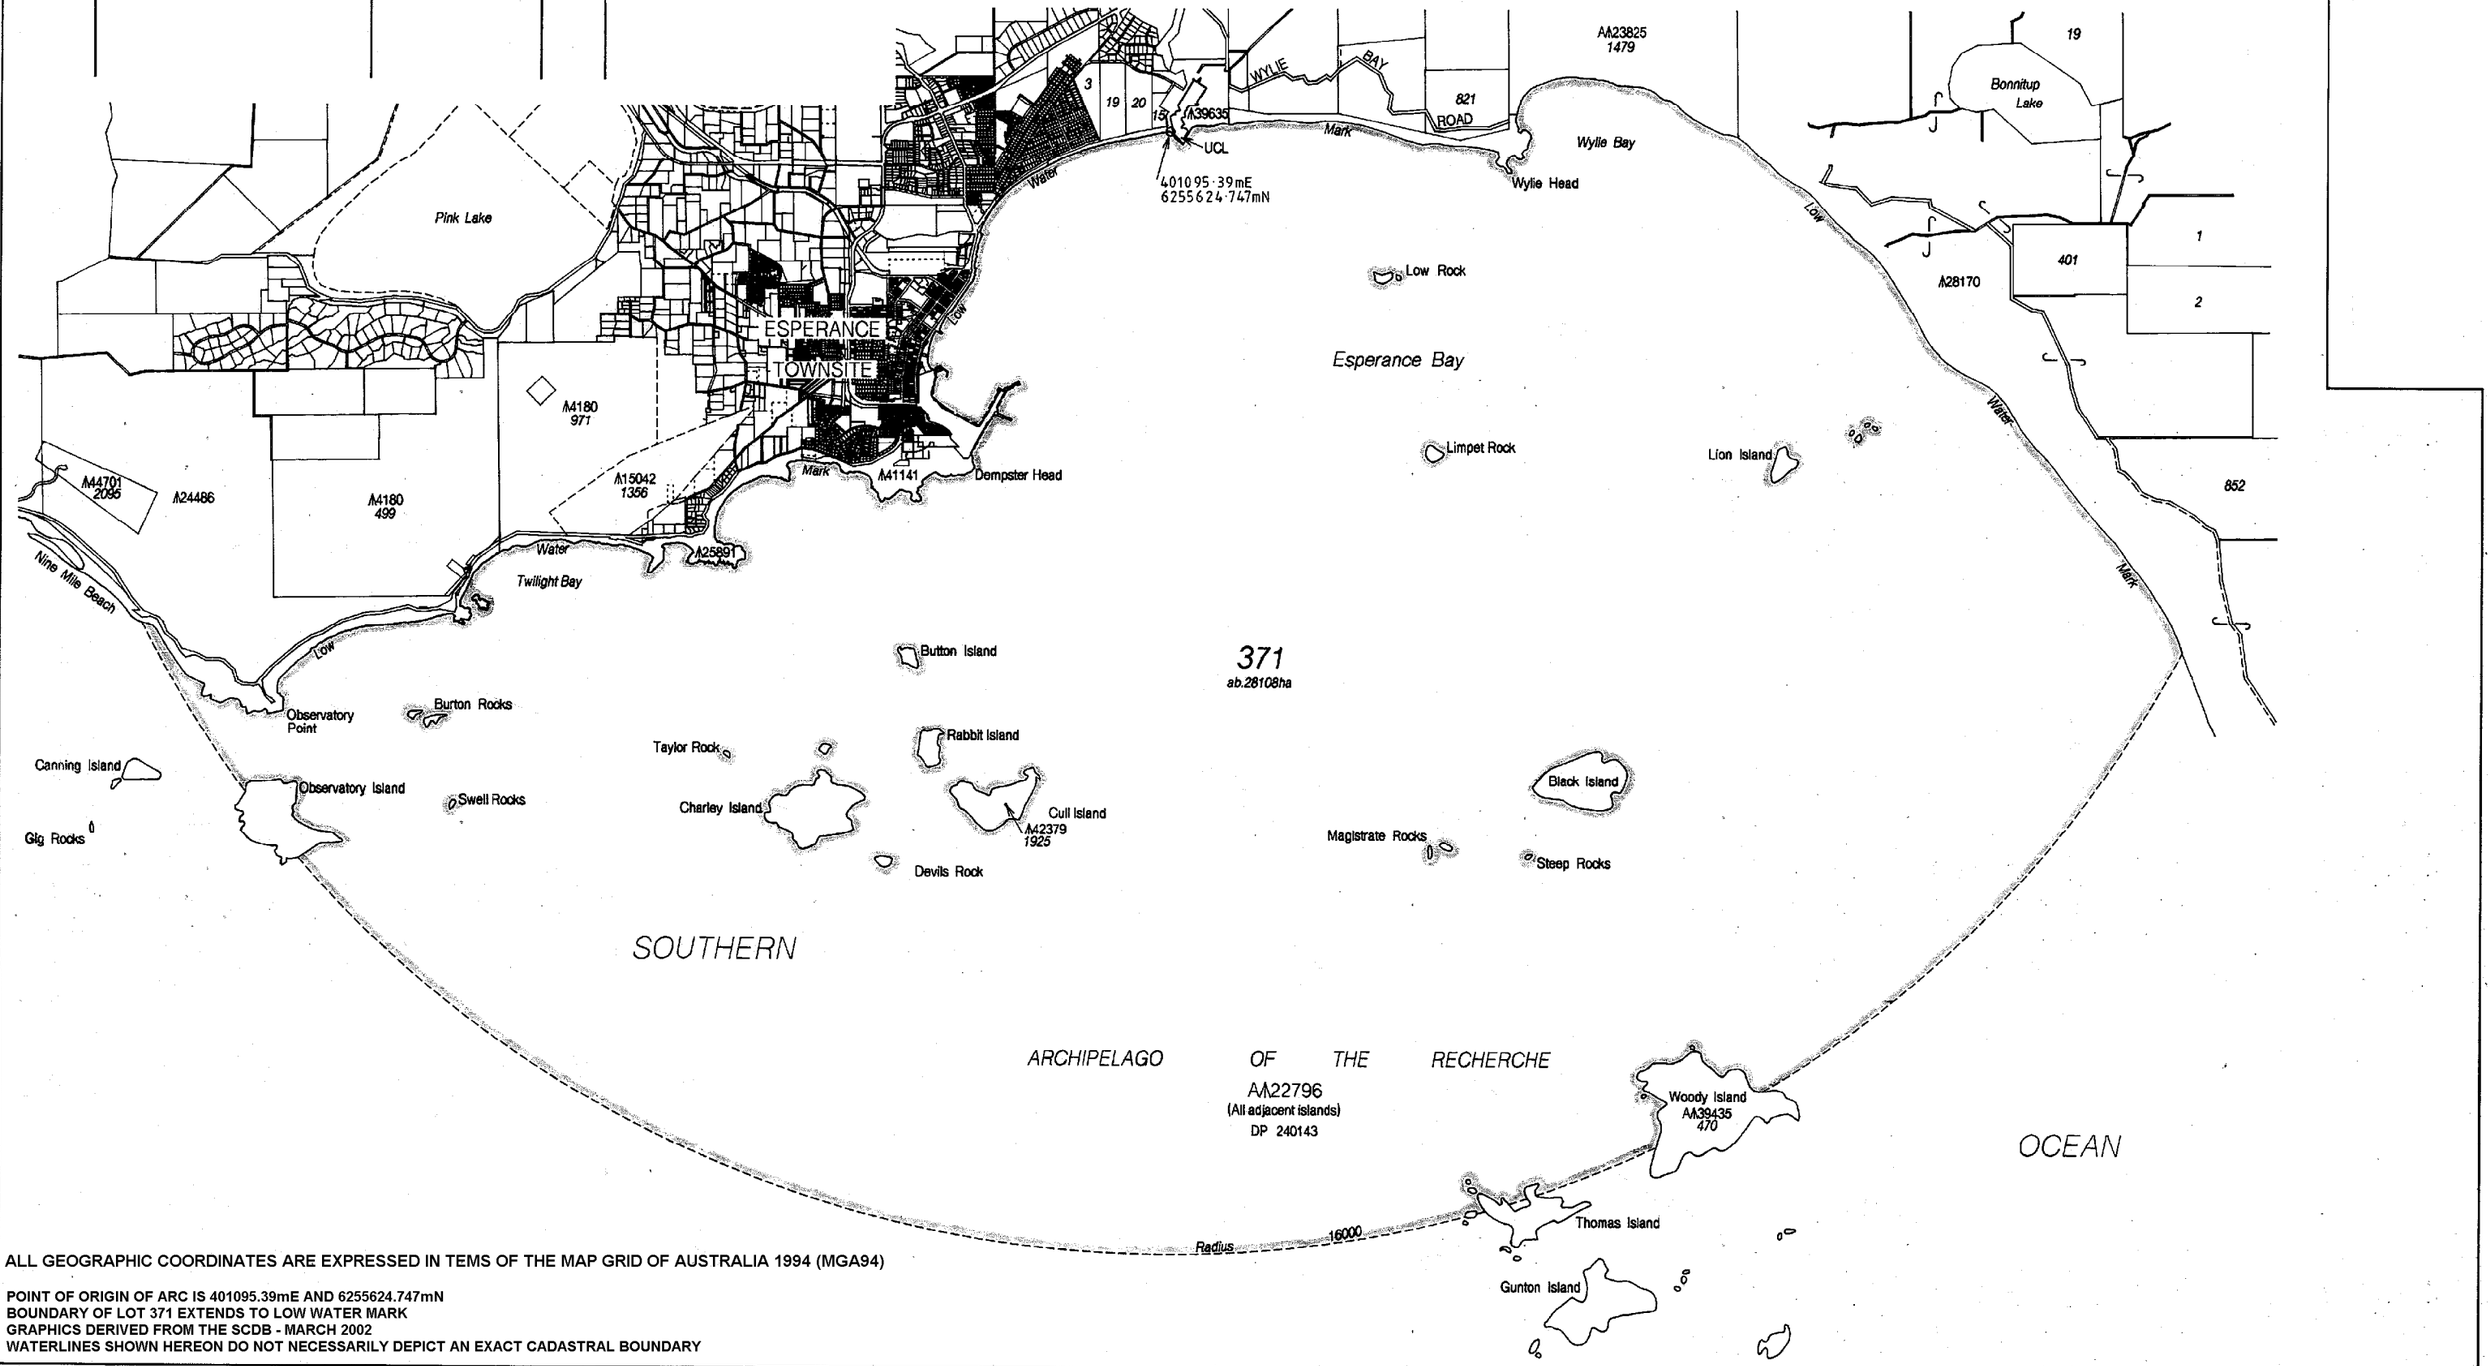

ALL GEOGRAPHIC COORDINATES ARE EXPRESSED IN TEMS OF THE MAP GRID OF AUSTRALIA 1994 (MGA94)

POINT OF ORIGIN OF ARC IS 401095.39mE AND 6255624.747mN
BOUNDARY OF LOT 371 EXTENDS TO LOW WATER MARK
GRAPHICS DERIVED FROM THE SCDB - MARCH 2002
WATERLINES SHOWN HEREON DO NOT NECESSARILY DEPICT AN EXACT CADASTRAL BOUNDARY

TYPE: CROWN PURPOSE: SUBDIVISION	FORMER TENURE	SCALE: 1 : 60000 @ A2 ALL DISTANCES ARE IN METRES 0 1000 2000 3000	LODGED DATE FEE PAID ASSESS No.
PLAN OF LOT 371	ON INDEX ESPERANCE (50) MOUNT MERIVALE (50)	SUBJECT TO SURVEY NOT FOR ALIENATION PURPOSES	TYPE OF VALIDATION FULL AUDIT LEGAL COMPONENT CERTIFIED CORRECT Manager Statutory Services
DISTRICT: ESPERANCE TOWNSITE FILE: 01154-1971/01 LOCALITY LOCAL AUTHORITY: SHIRE OF ESPERANCE	REFERENCE FILE 1154/1971 pages 207 & 208	SURVEY FIRM: LANDGATE	

IN ORDER FOR DEALINGS

SUBJECT TO

FOR AUTHORIZED LAND OFFICER DATE

APPROVED

AUTHORIZED LAND OFFICER DATE

Landgate
Western Australian Land Information Authority

DEPOSITED PLAN

EXAMPLE 72

SHEET 1 OF 1
VERSION 1